JGE DIVISION OF LAND #2

Land Survey Plat / Boundary Line Adjustment Exemption Case #AX-2007-0004

SEE SHEET 2 FOR CONTINUATION

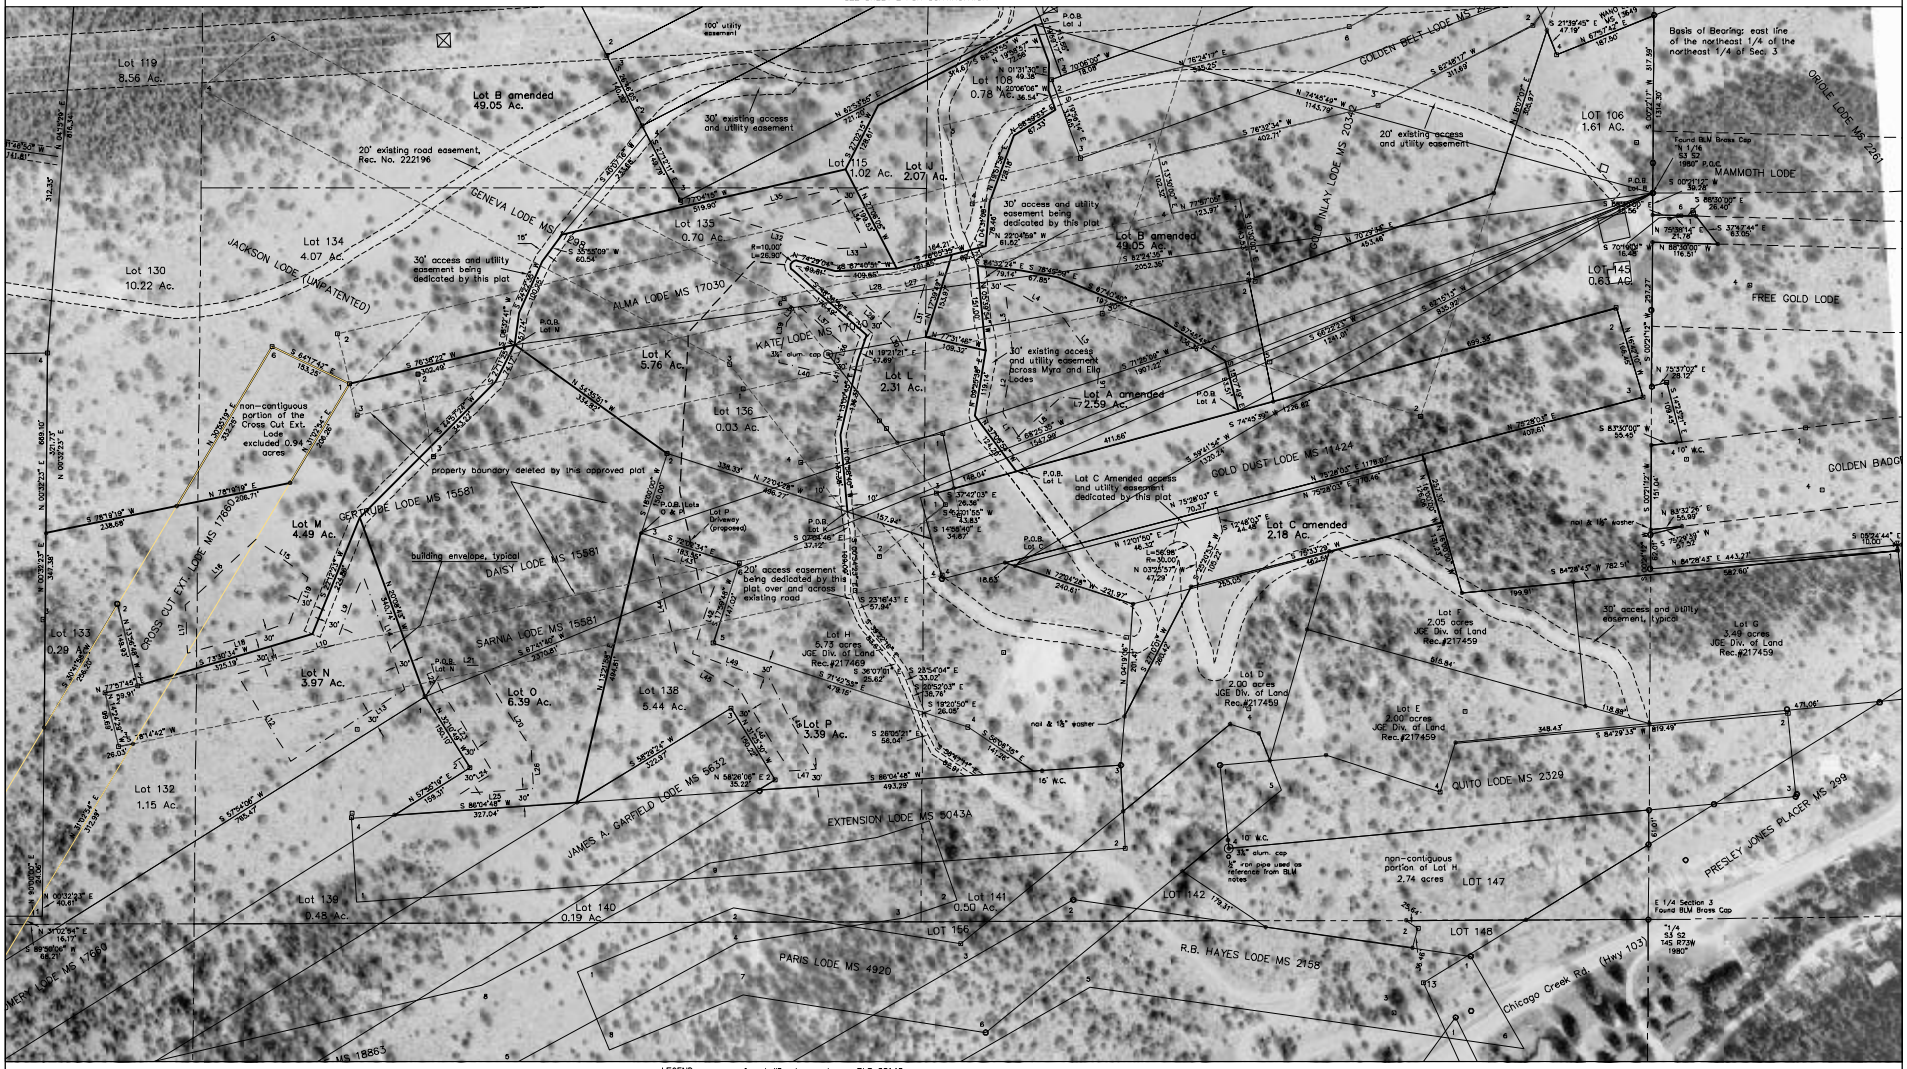

LEGEND:

- found #5 rebar and cap, PLS 20140
- set #5 rebar and cap, PLS 20140
- found original stone
- found standard 3-1/4" BLM alum. cap, unless otherwise noted
- property boundary created by this approved plat
- property boundary along existing claim lines
- existing claim lines (being deleted by this approved plat)
- proposed drive for Lot P
- easements
- building envelope

100 0 100 200

SCALE IN FEET
1"= 100'

JGE DIVISION OF LAND #2	DESIGNED BY: dlh	CHECKED BY: djh
His Consultants, Inc. 11485 West Exposition Ave. Lakewood, Colorado 720-273-9940	DATE: 10/22/08	DRAWN BY: dlh
	FILE NAME: division Oct ..	SCALE: shown
	PROJECT NO.	SHEET NO. 3 of 4

PDF created with pdfFactory trial version www.pdffactory.com