JGE DIVISION OF LAND #2

Land Survey Plat / Boundary Line Adjustment Exemption Case #AX-2007-0004

SEE SHEET 2 FOR CONTINUATION

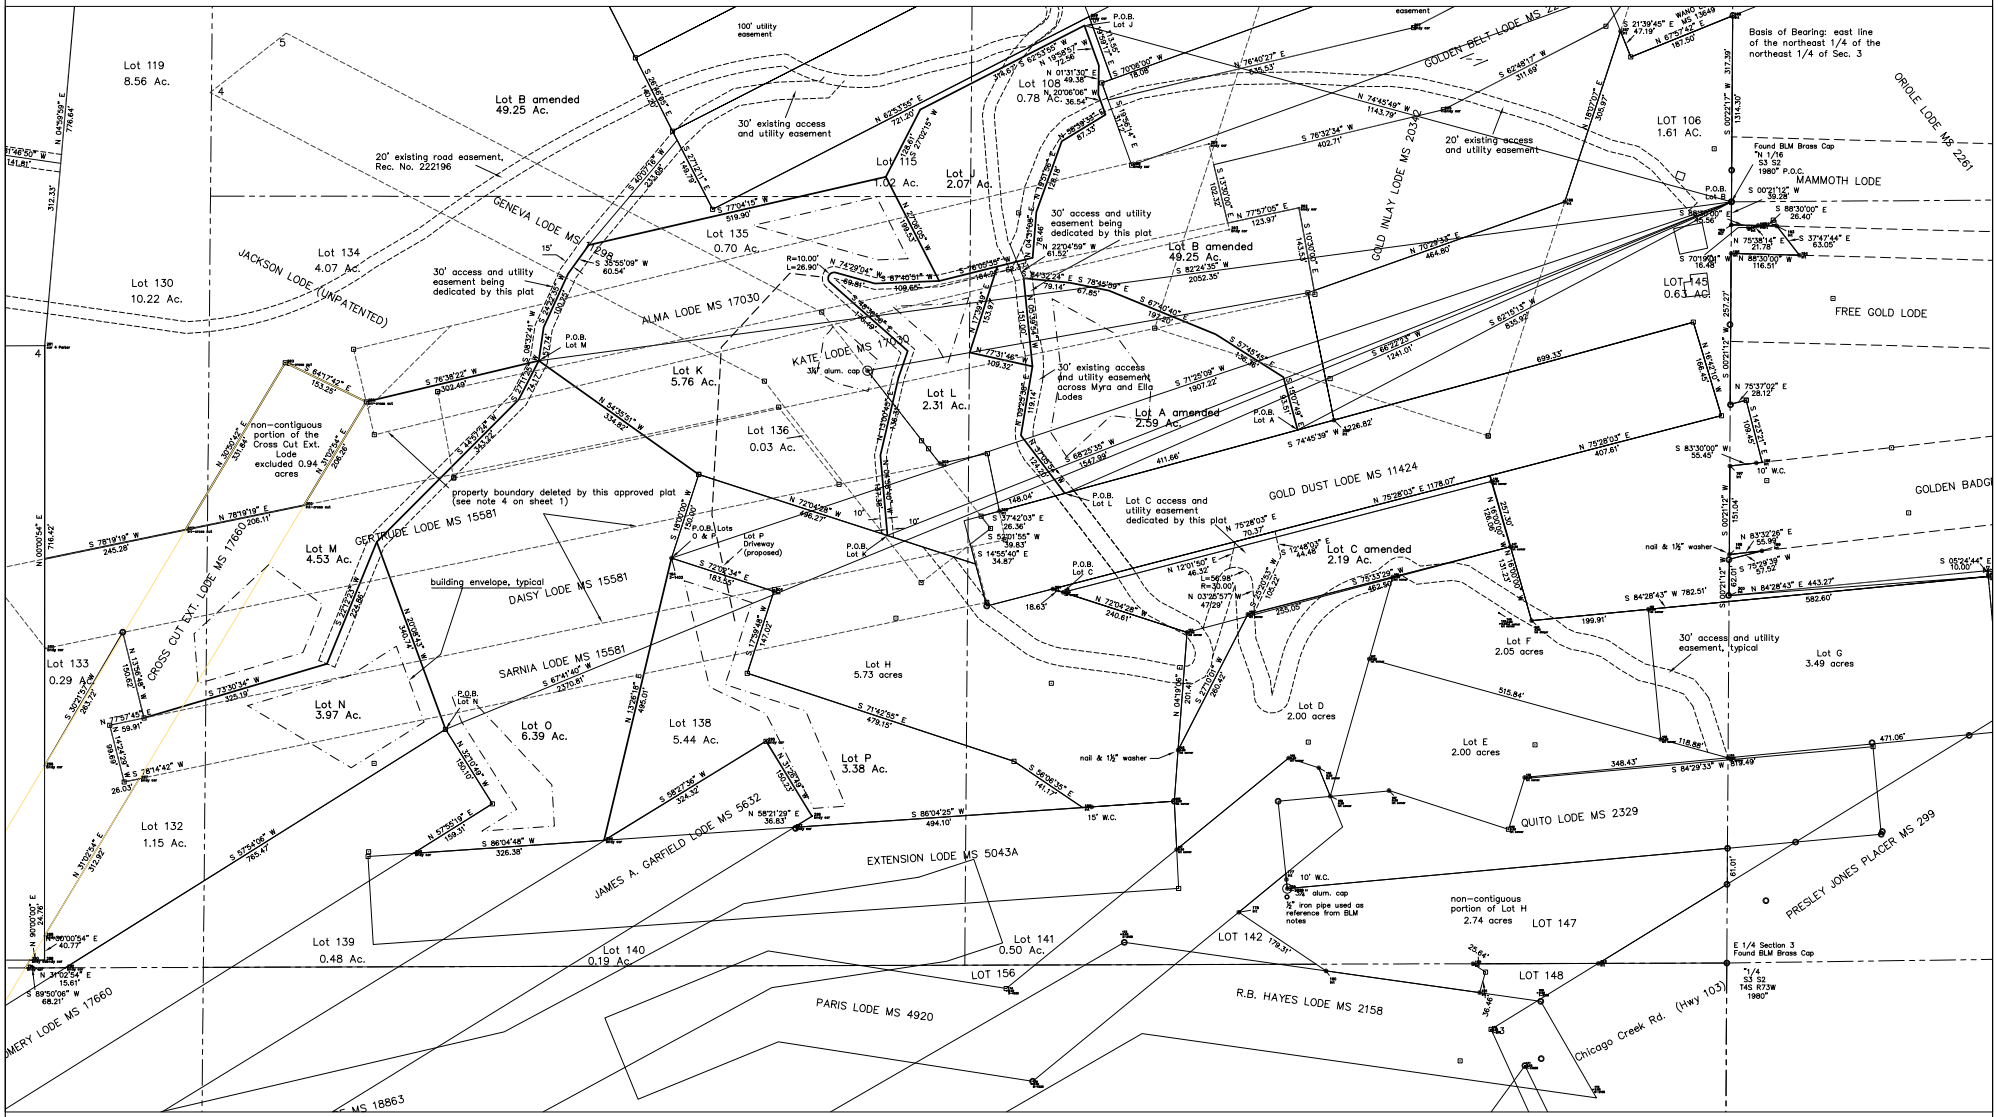

LEGEND:

- found #5 rebar and cap, PLS 20140
- set #5 rebar and cap, PLS 20140
- found original stone
- found standard 3-1/4" BLM alum. cap, unless otherwise noted
- property boundary created by this approved plat
- property boundary along existing claim lines
- existing claim lines
- proposed drive for Lot P
- easements
- building envelope

100 0 100 200

SCALE IN FEET
1"= 100'

N

JGE DIVISION OF LAND #2	DESIGNED BY: dlh	CHECKED BY: fgk	
His Consultants, Inc.	DATE: 02/04/08	DRAWN BY: dlh	
11485 West Exposition Ave. Lakewood, Colorado 720-273-9940	FILE NAME: division Oct ...	SCALE: shown	
	PROJECT NO.	SHEET NO. 3 of 4	